
PAC-CLAD

SNAP-CLAD - PLYWOOD DECK

# HEAD WALL DETAIL

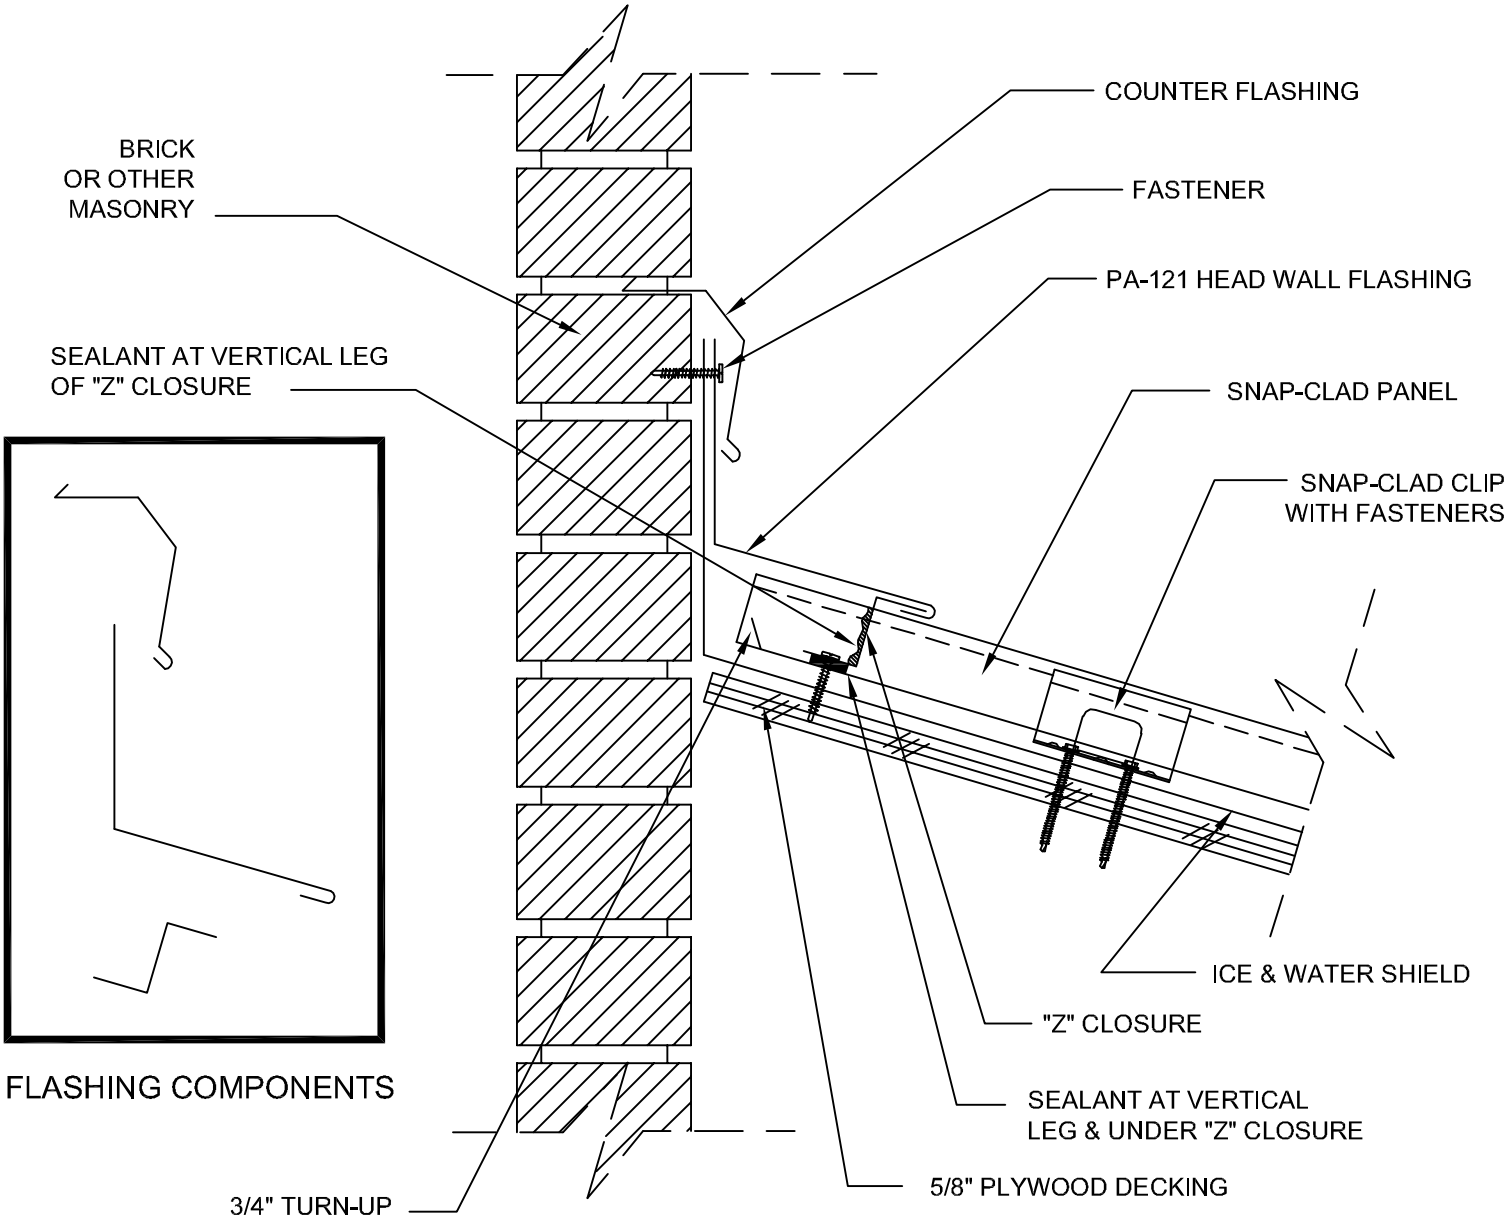


FLASHING COMPONENTS

Job Name _____ Contractor _____

Date _____ Notes _____


**PETERSEN ALUMINUM CORPORATION** PAC-CLAD.COM SALES@PETERSENMAIL.COM

**Petersen Headquarters**
1005 Tonne Road
Elk Grove Village, IL 60007
**P** 800 PAC CLAD
**F** 800 722 7150

**Annapolis Junction**
9060 Junction Drive
Annapolis Junction, MD 20701
**P** 800 344 1400
**F** 301 953 7627

**Tyler**
10551 PAC Road
Tyler, TX 75707
**P** 800 441 8661
**F** 903 581 8592

**Acworth**
102 Northpoint Pkwy
Acworth, GA 30102
**P** 800 272 4482
**F** 770 420 2533

**Andover**
1885 Station Pkwy NW, Ste B
Andover, MN 55304
**P** 877 571 2025
**F** 866 901 2935